







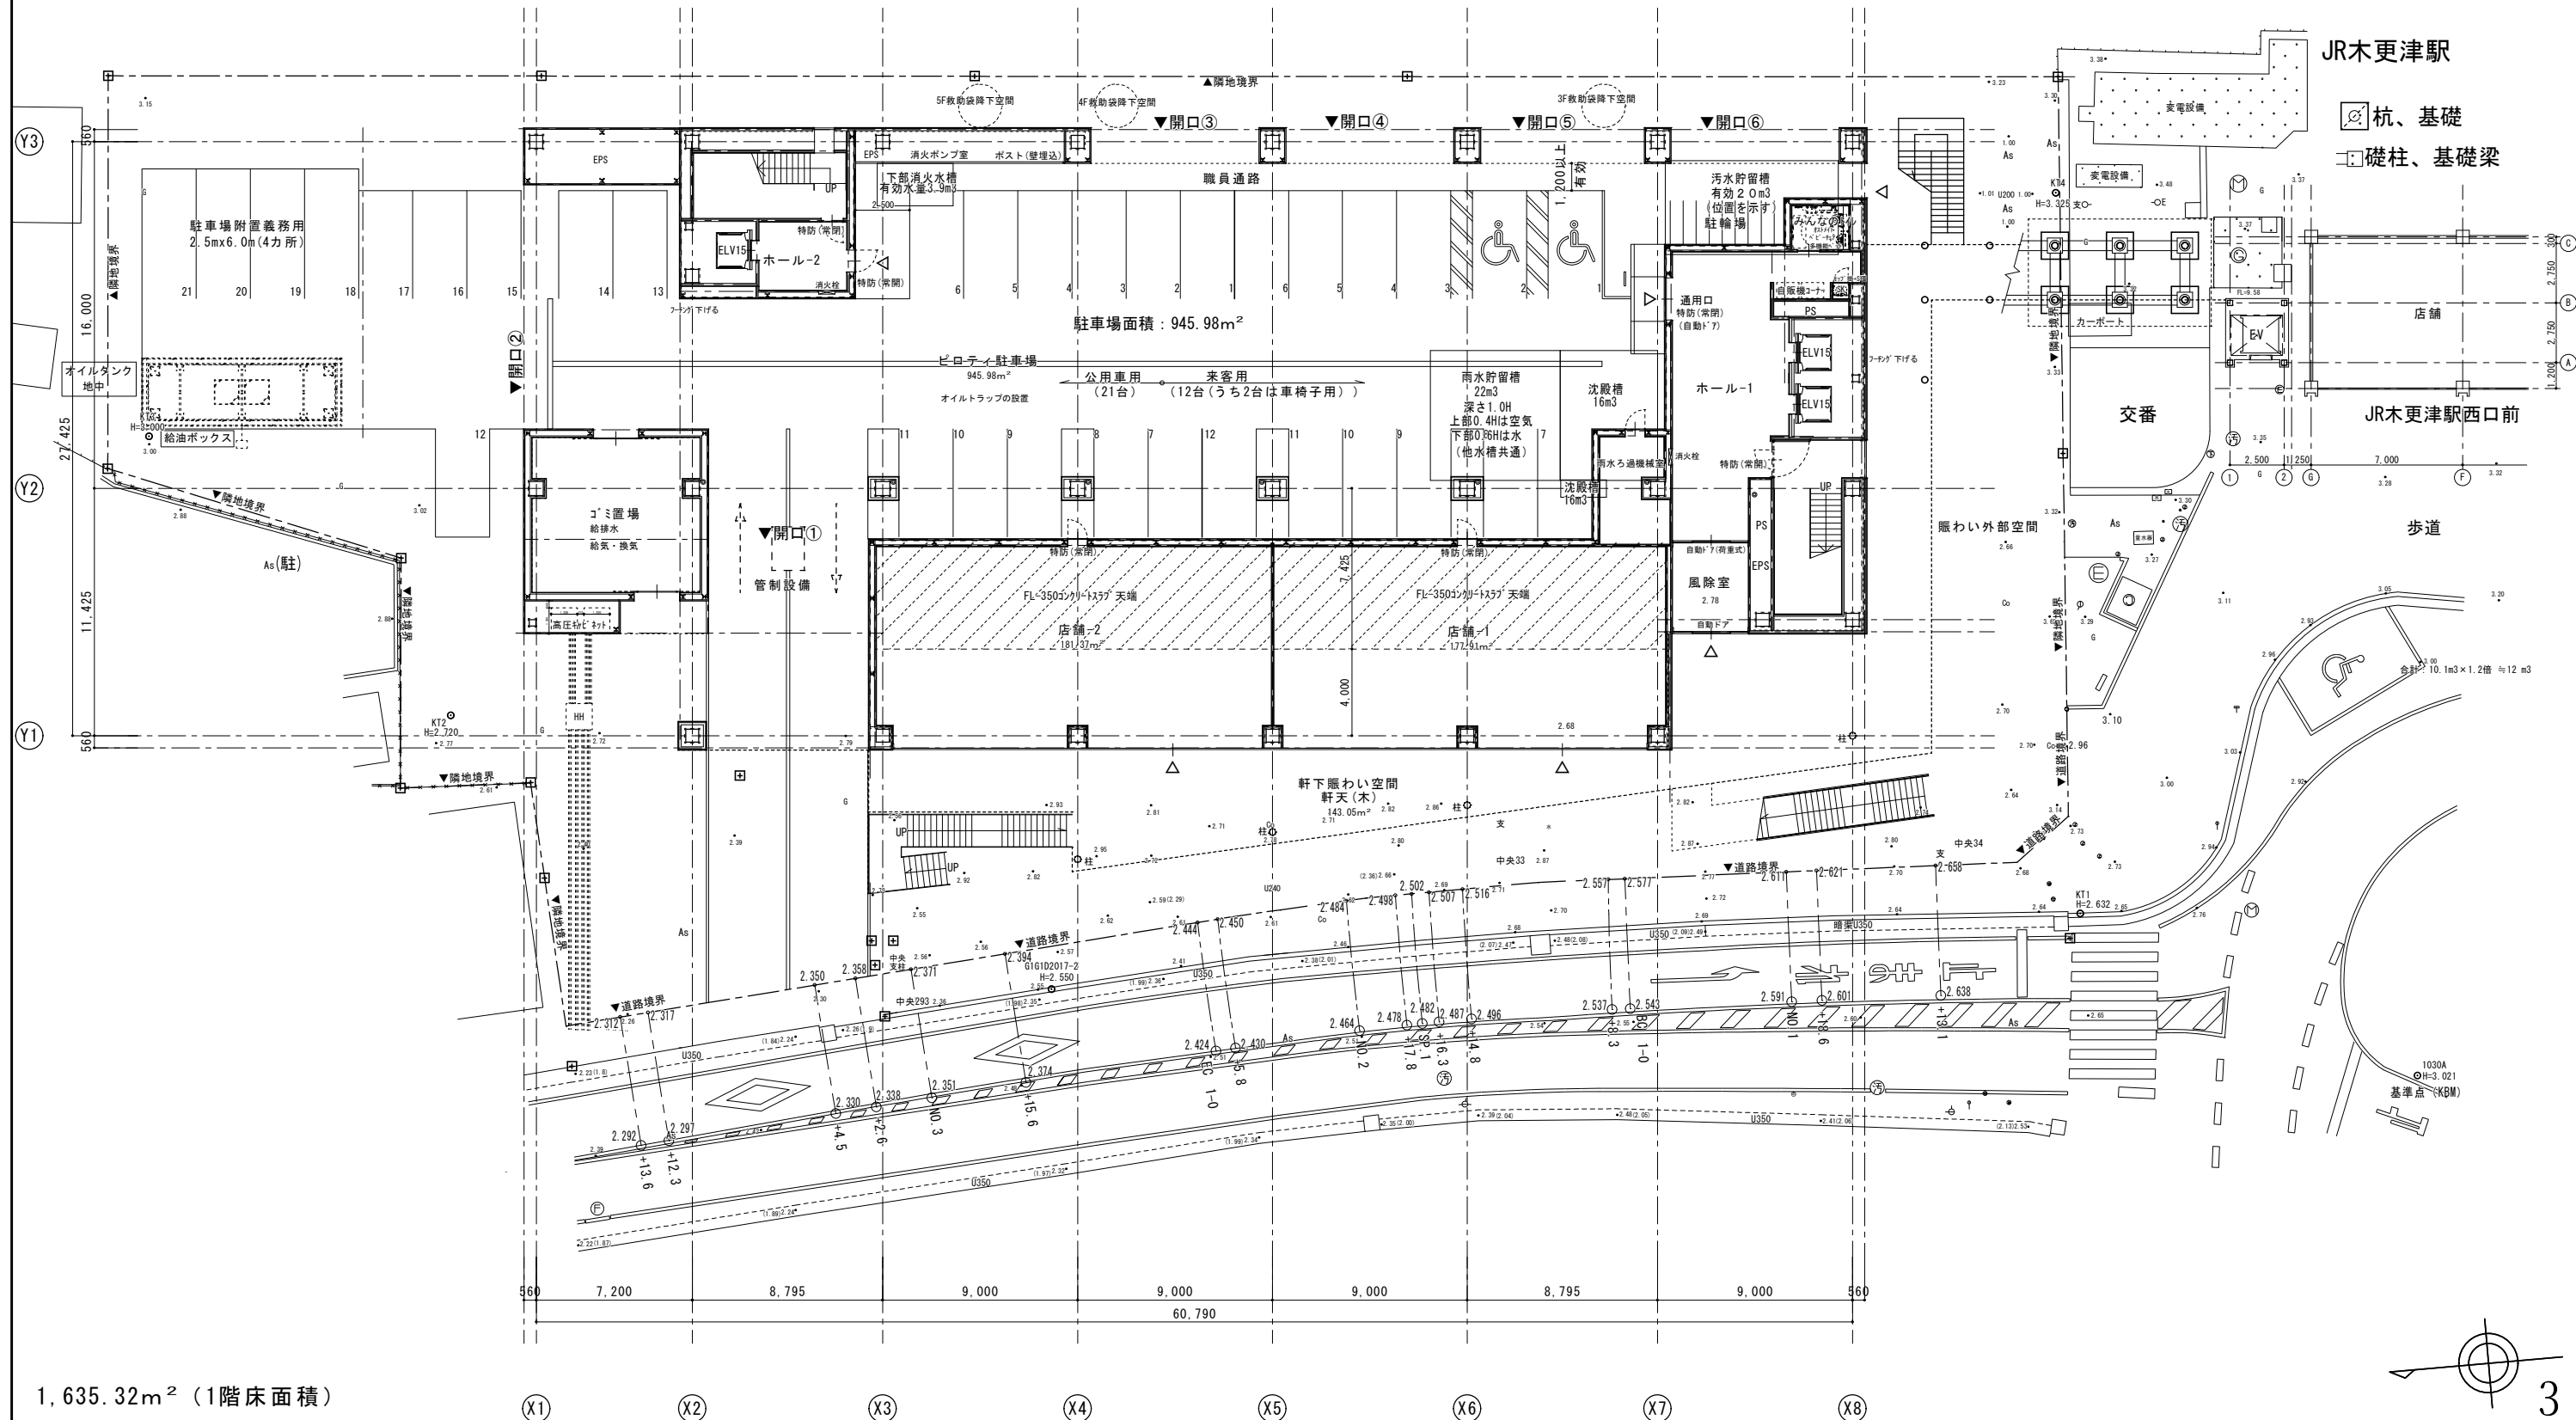


1,635.32m² (1階床面積)

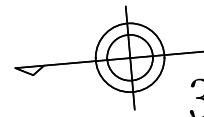

2

[illegible]

内部レイアウトは（案）です。

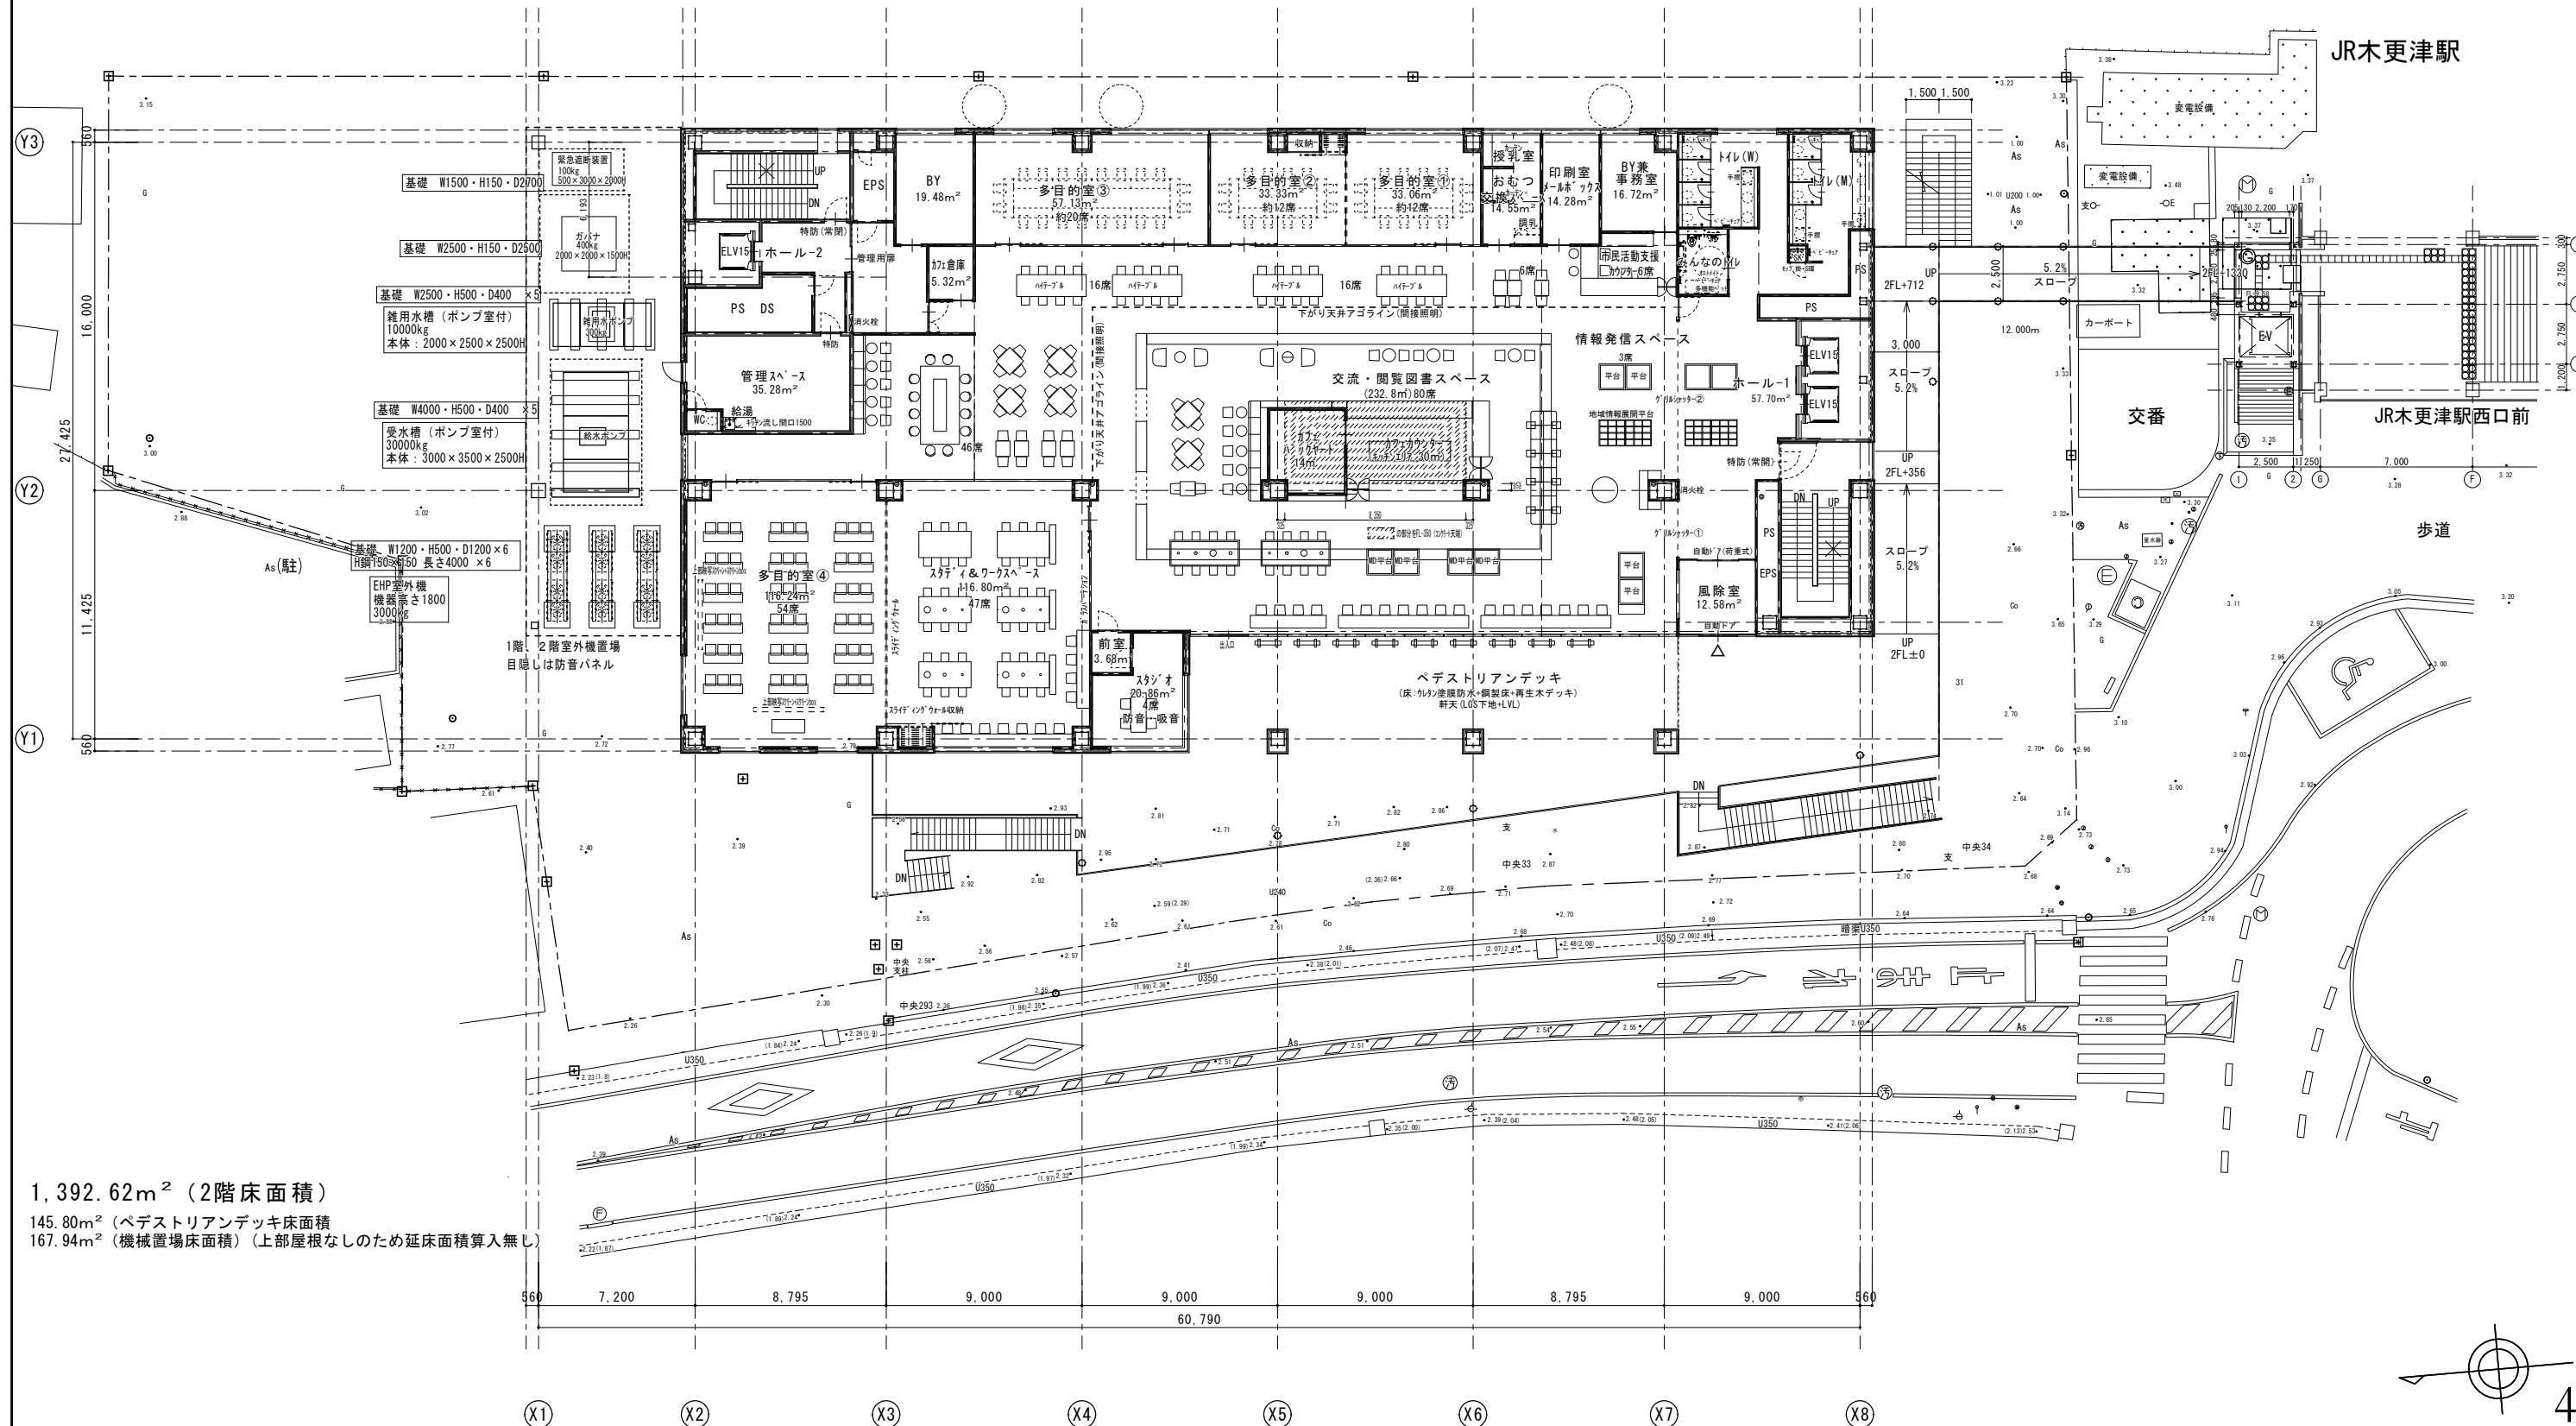

1,392.62m² (2階床面積)
145.80m² (ベデストリアンデッキ床面積)
167.94m² (機械置場床面積) (上部屋根なしのため延床面積算入無し)



1,513.39m² (4階床面積)



株式会社 榎本建築設計事務所

千葉市中央区長洲2-8-5 〒 260-0854
TEL 043 (227) 9345
FAX 043 (225) 4178

一級建築士
第157891号

榎本 雅夫
MASAO ENOMOTO

工事名称	
------	--

(仮称) 駅前新庁舎建築工事

图面名称	
------	--

4F 平面図

A1/S=1:150 A3/S=1:300

意匠図

图面番号

6

